


CONCEPT LANDSCAPE PLAN

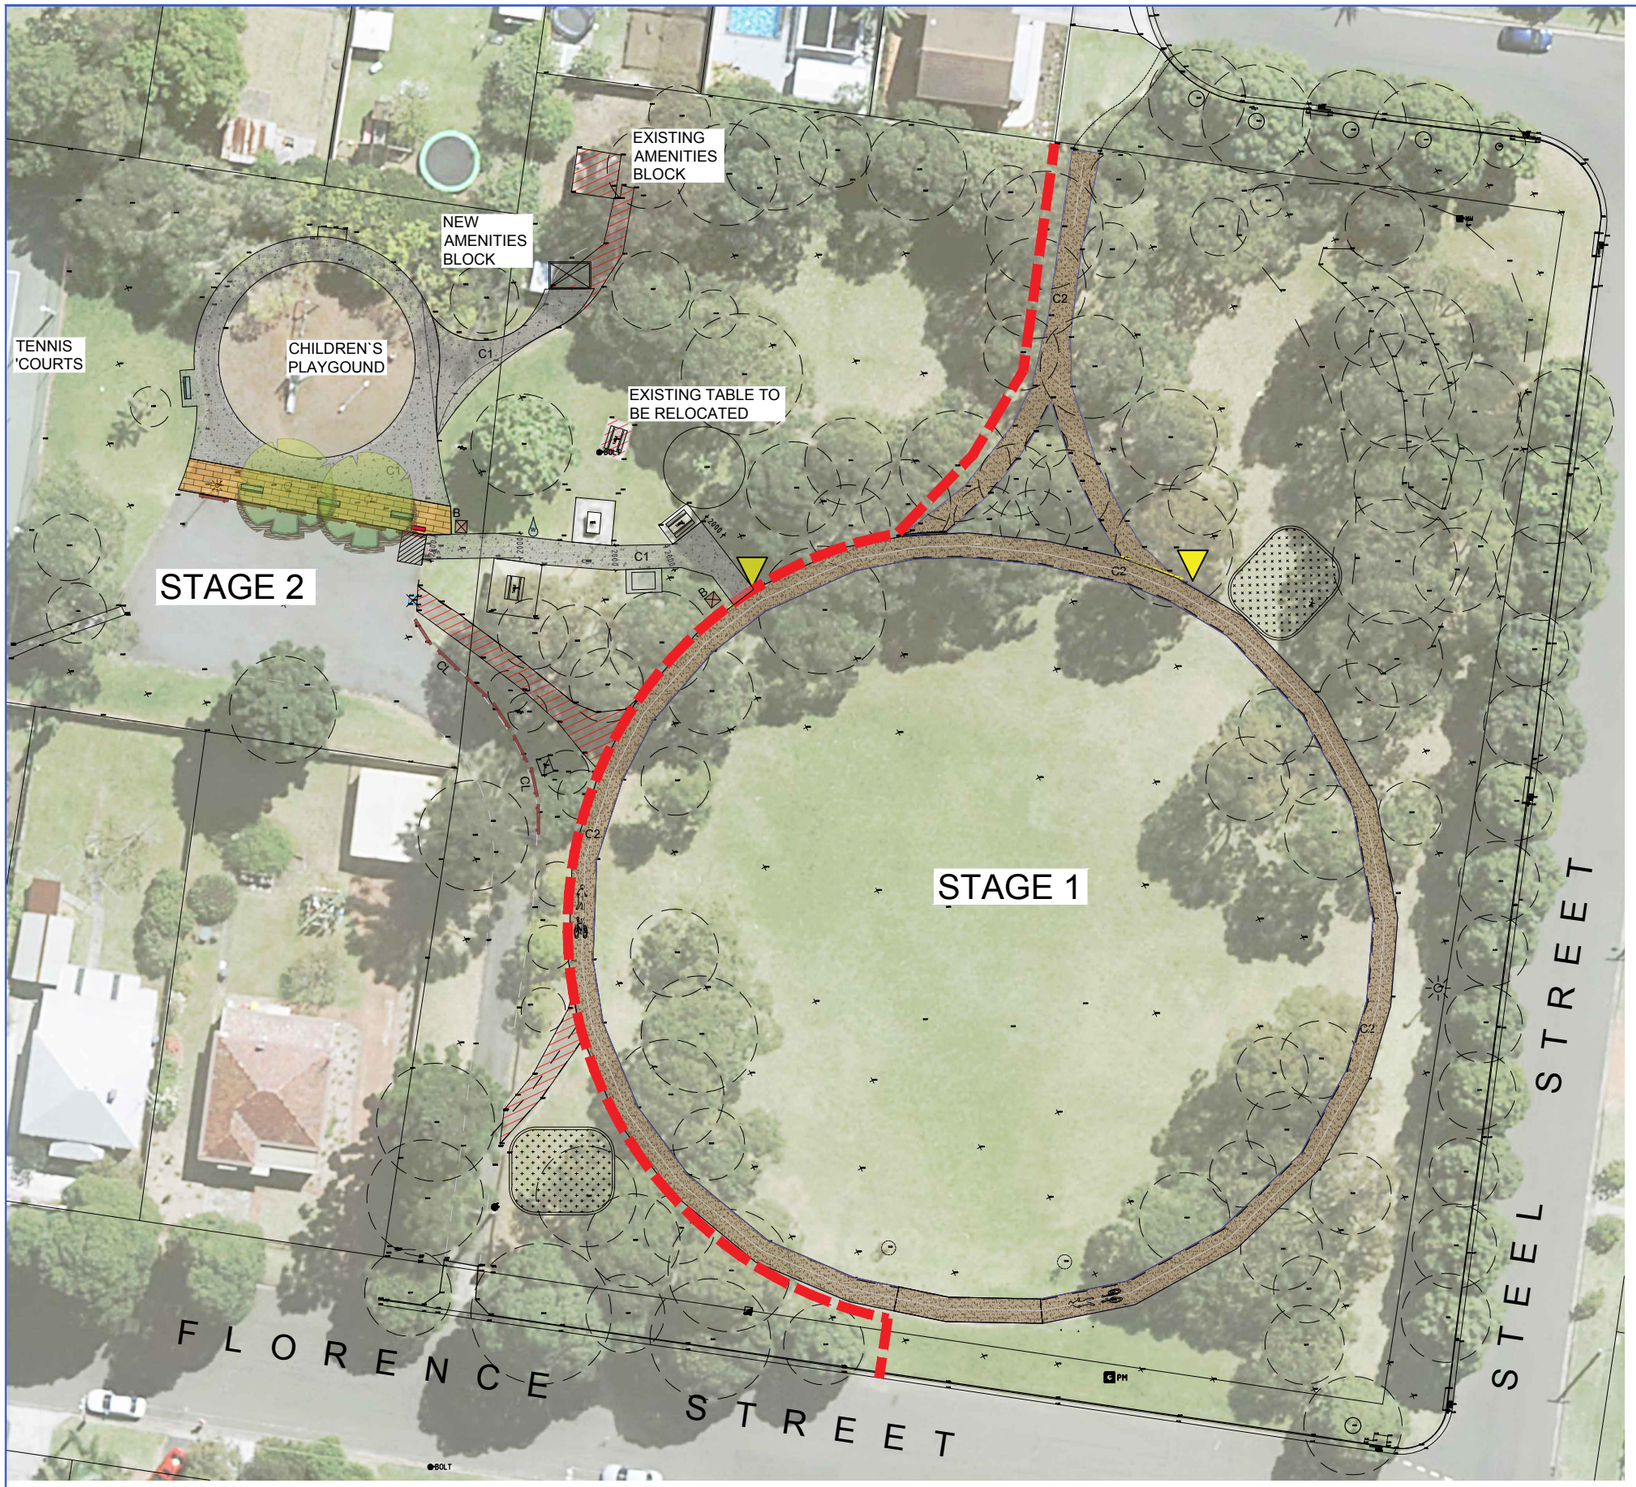

LOCATION PLAN

LEGEND

- STAGE 1 WORKS - FOOTPATH REPLACEMENT
- NEW 'GIVE WAY' ROAD SIGNAGE
- C2 — REPLACED CONCRETE PATH ON EXISTING PATH ALIGNMENT
- NEW PUBLIC AMENITY BLOCK. REFER TO ARCHITECTS SPECIFICATIONS
- C1 — NEW CONCRETE PATH
- CL — NEW CAR BARRIER
- B — NEW BIN WITH DOGGIE BAG DISPENSER
- EXISTING PATHS TO BE REMOVED. NEW TURF TO REPLACE
- EXISTING AMENITIES TO BE REMOVED. NEW TURF TO REPLACE
- NEW TREE PLANTING
- MASS PLANTING
- POTENTIAL SITE FOR FUTURE EXERCISE STATION
- HUMAN / ANIMAL WATER REFILL STATION
- NEW AND RETROFITTED SEATS
- PROPOSED NEW SIGN TO REPLACE EXISTING
- PROPOSED NEW UNIT PAVING
- PROPOSED NEW LOCATION OF EXISTING TABLE SET

wollongong
city of innovation

POP ERRINGTON PARK
PROPOSED UPGRADE

FLORENCE STREET TOWRADGI

0 2 4 6 8 10 15 20

PREPARED BY: WCC LANDSCAPE SECTION
DRAWN: EGS SCALE: 1:250 @ A1 DATE: MAR 2017
PJ-2867 DWG NO. 5911-SK01 Issue 1

NORTH